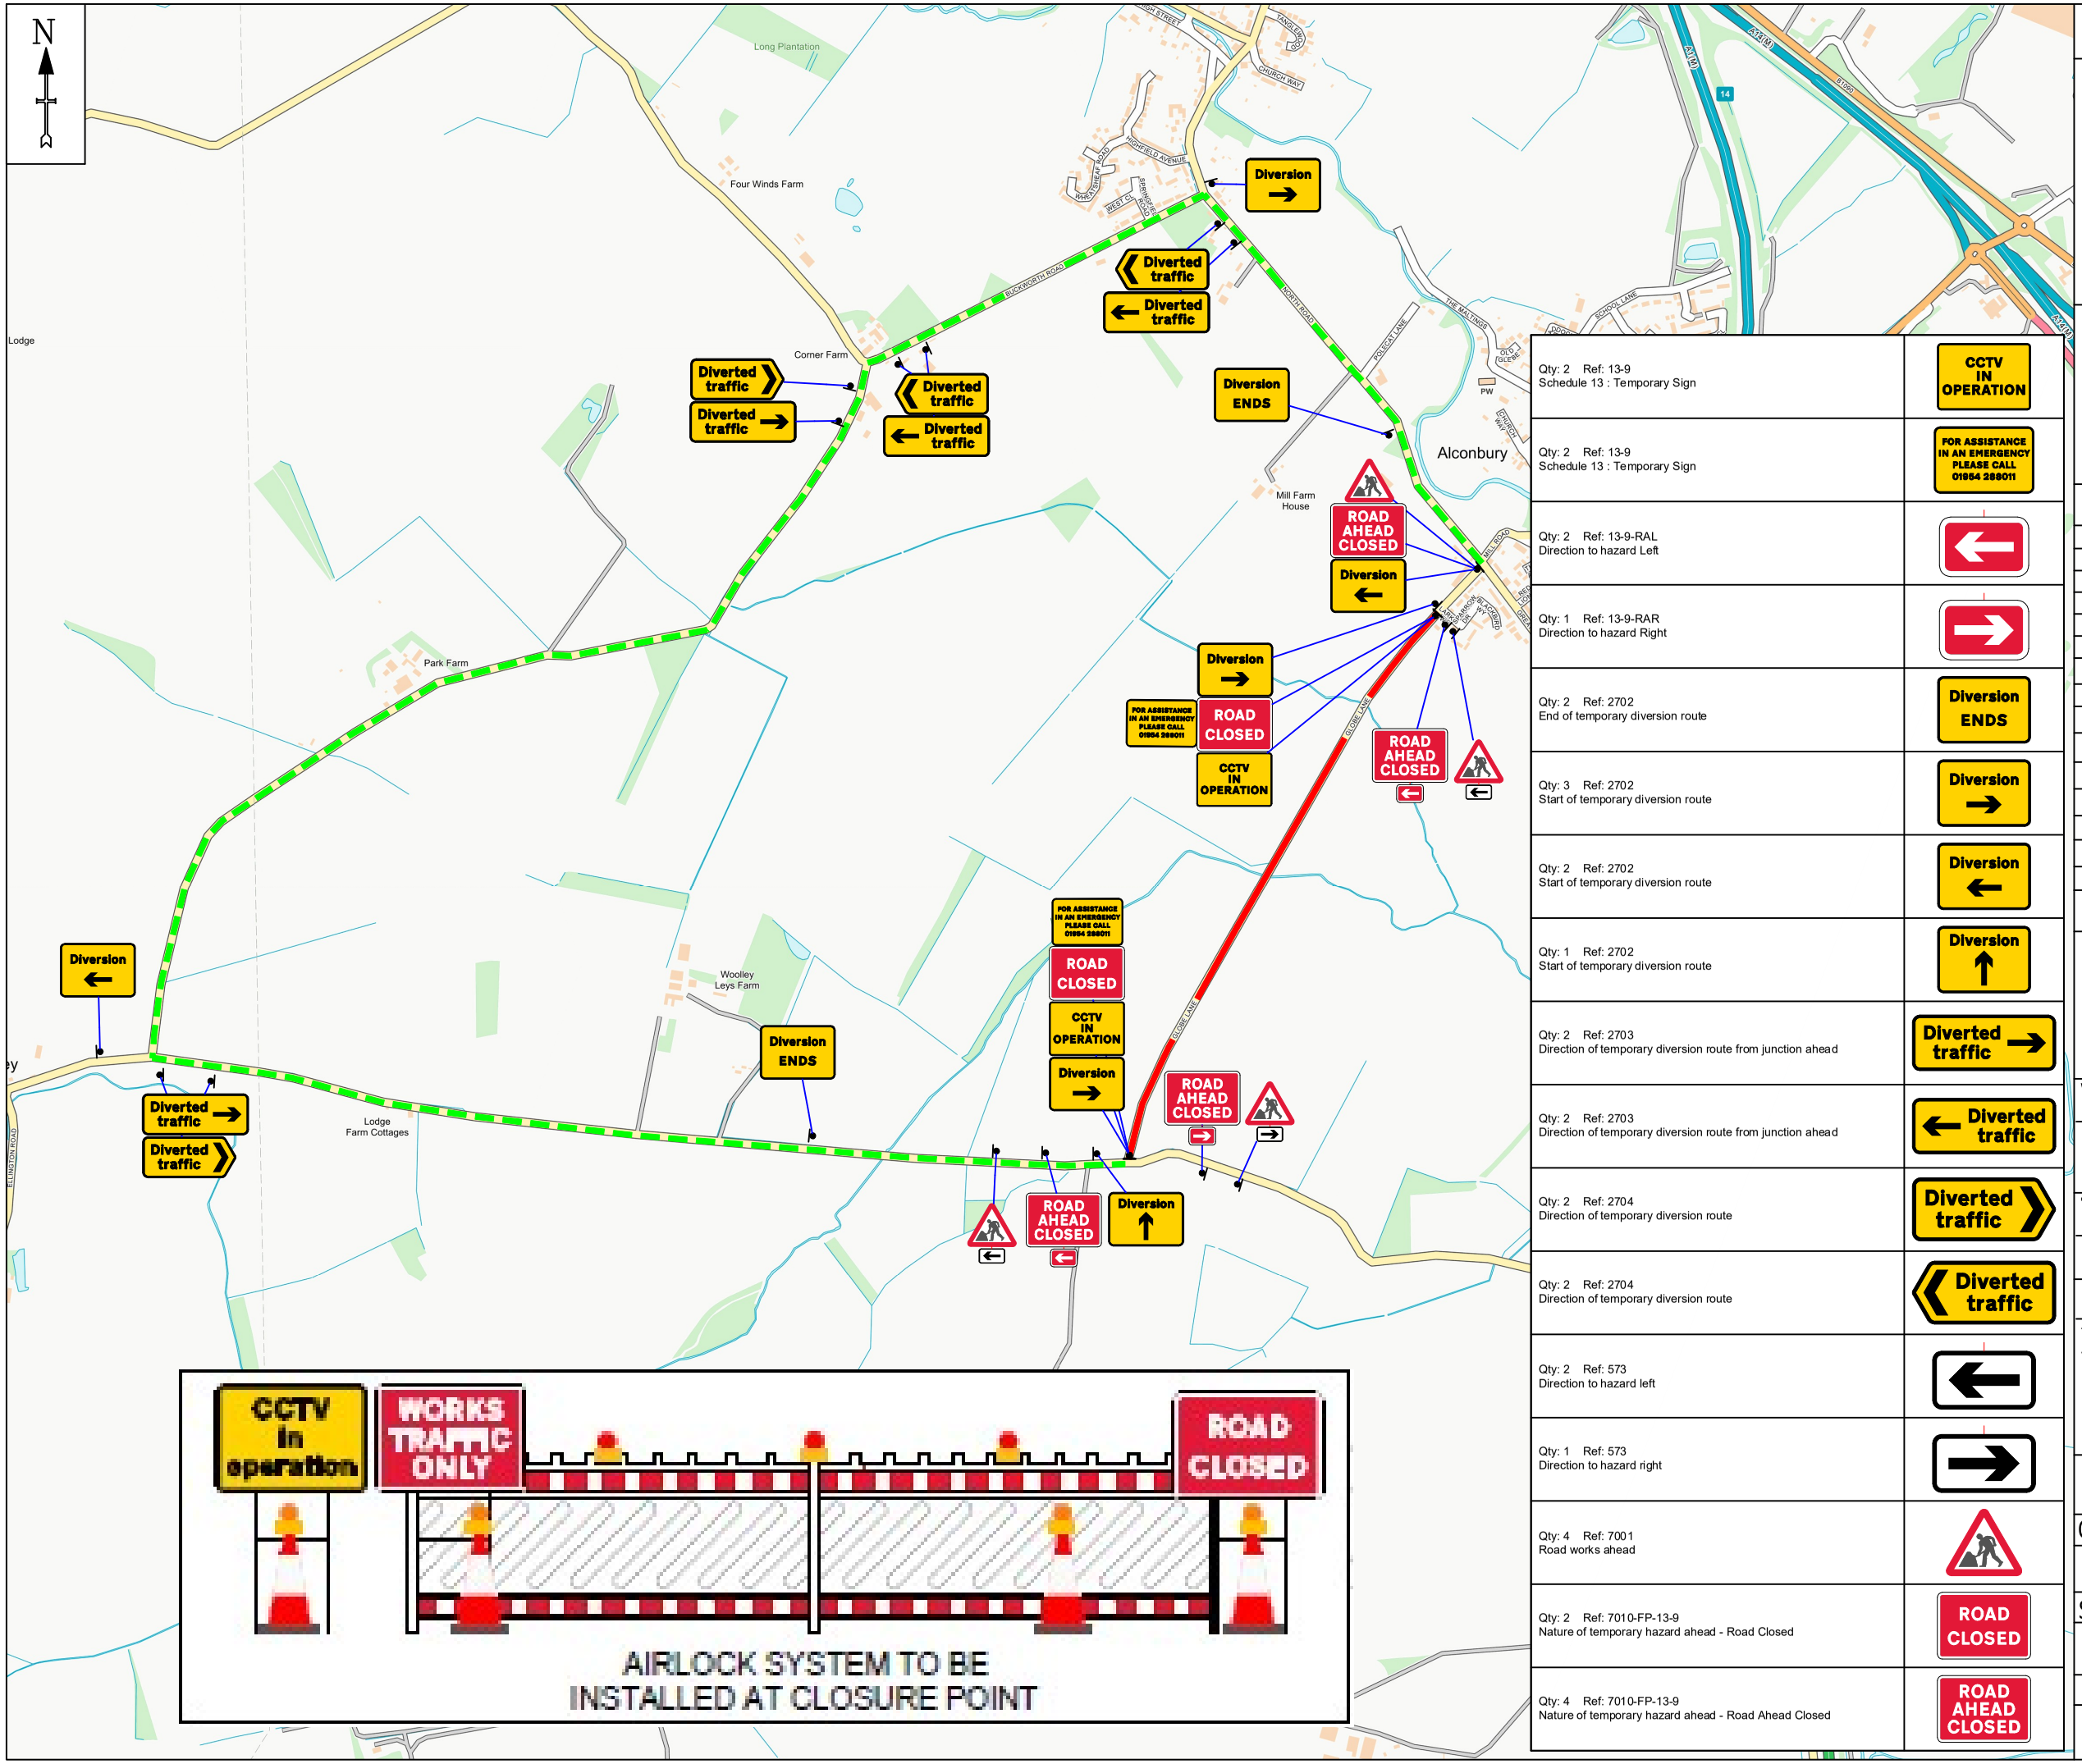

Qty: 2 Ref: 13-9 Schedule 13 : Temporary Sign	CCTV IN OPERATION
Qty: 2 Ref: 13-9 Schedule 13 : Temporary Sign	FOR ASSISTANCE IN AN EMERGENCY PLEASE CALL 01954 288011
Qty: 2 Ref: 13-9-RAL Direction to hazard Left	
Qty: 1 Ref: 13-9-RAR Direction to hazard Right	
Qty: 2 Ref: 2702 End of temporary diversion route	Diversion ENDS
Qty: 3 Ref: 2702 Start of temporary diversion route	Diversion
Qty: 2 Ref: 2702 Start of temporary diversion route	Diversion
Qty: 1 Ref: 2702 Start of temporary diversion route	Diversion
Qty: 2 Ref: 2703 Direction of temporary diversion route from junction ahead	Diverted traffic
Qty: 2 Ref: 2703 Direction of temporary diversion route from junction ahead	Diverted traffic
Qty: 2 Ref: 2704 Direction of temporary diversion route	Diverted traffic
Qty: 2 Ref: 2704 Direction of temporary diversion route	Diverted traffic
Qty: 2 Ref: 573 Direction to hazard left	
Qty: 1 Ref: 573 Direction to hazard right	
Qty: 4 Ref: 7001 Road works ahead	
Qty: 2 Ref: 7010-FP-13-9 Nature of temporary hazard ahead - Road Closed	ROAD CLOSED
Qty: 4 Ref: 7010-FP-13-9 Nature of temporary hazard ahead - Road Ahead Closed	ROAD AHEAD CLOSED

Client

MILESTONE INFRASTRUCTURE
A part of MGroupServices

working in partnership with

Avanti Traffic Management Ltd.

THE SIDINGS, STATION ROAD,
LONGSTANTON, CAMBRIDGE, CB24 3DS
01954 262819 (t) 01954 288015 (f)
www.avantitraffic.co.uk

Key

	Sign Symbol
	Cone
	No Parking Cones
	Pedestrian Walkway
	Works Area
	Stop / Go
	Traffic Light
	Pedestrain Barrier
	Diversion Route
	Road Closure Works Area
	Cut Line
	Traffic Light Phase
	Pedestrian Light Head
	Safety Zone
	Work Space

Cross Section

Lane 1 Closure or Shuttle Lane

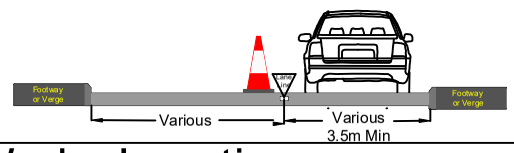

Works Location

Closing Globe Ln, Alconbury, Huntingdon PE28 4ET

Traffic Management Type

Proposed Road Closure

Notes

Traffic Management Will Comply With The Safety At Street Works And Road Works Code Of Practice.

60

SAFETY ZONE	SAFETY ZONE
60M	1.2M

Ordnance Survey © Crown Copyright 2012. All rights reserved. Licence Number 100020449

Originator	Designer	Checked	Approved
JHG	AQ	LJ	

Scale	Date
NOT TO SCALE	26.09.2023
Revision	Drawing Number
P1	AVTM21744/AQ/01