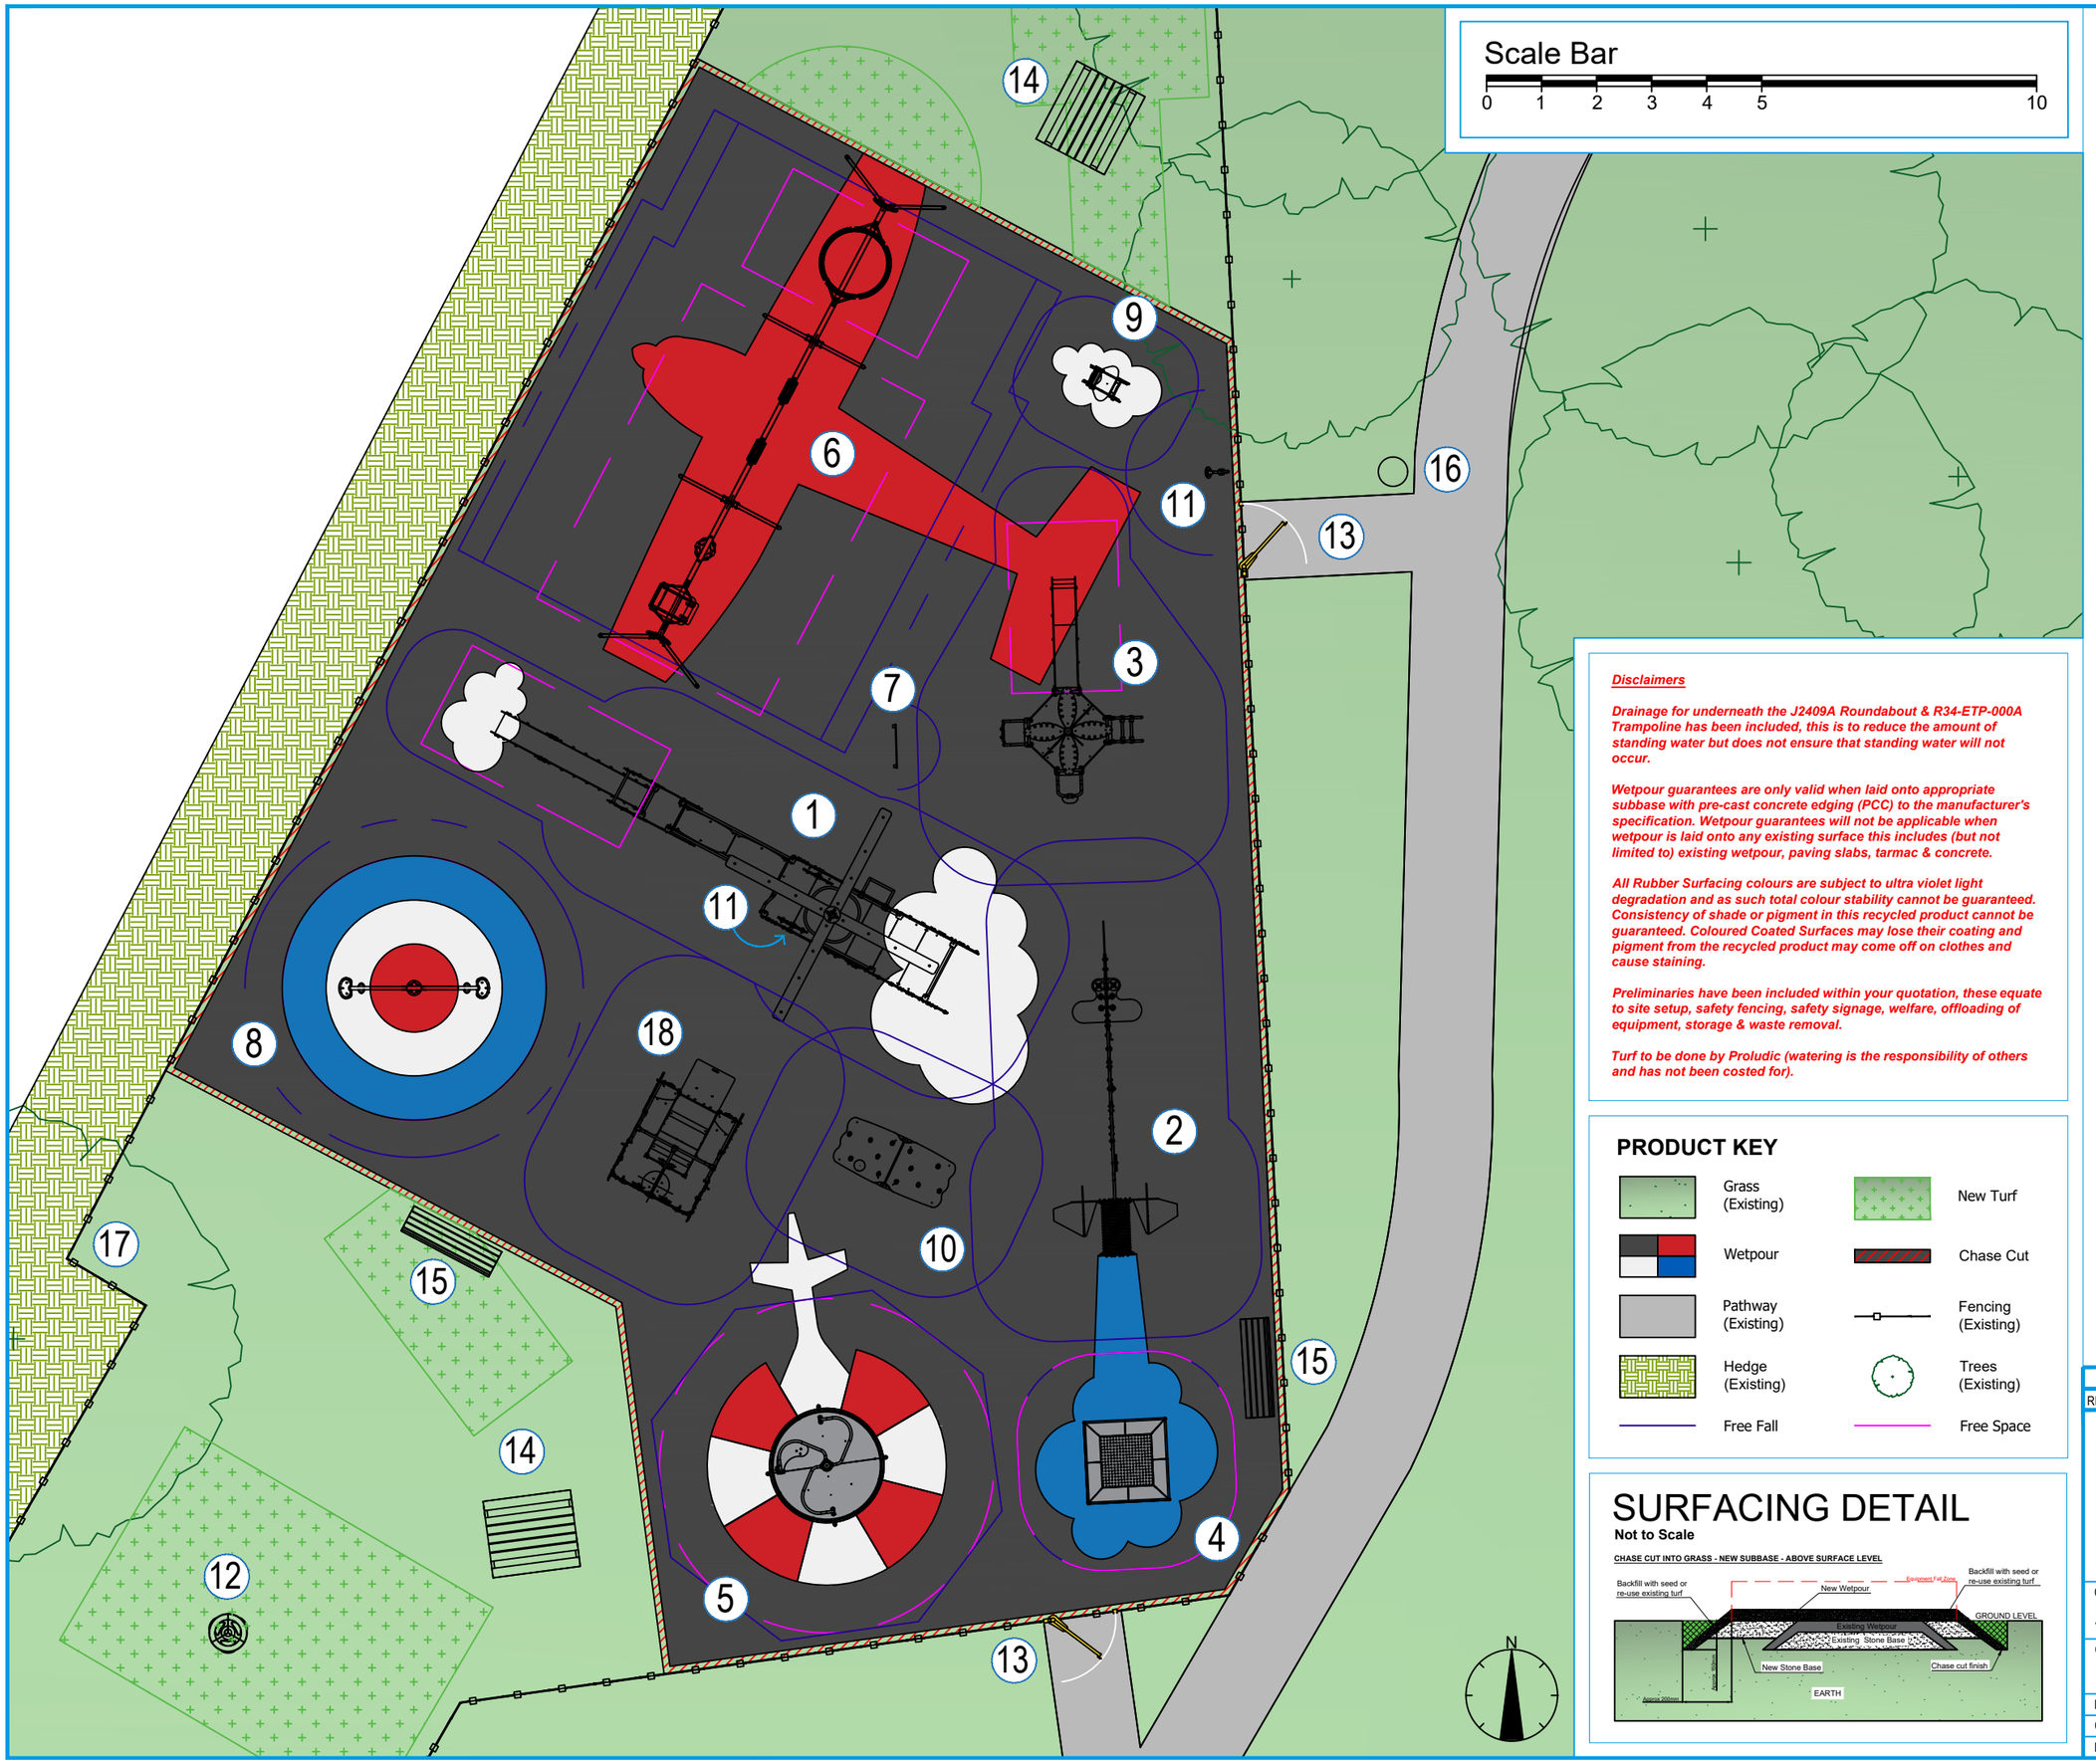

Scale Bar

0 1 2 3 4 5 10

ITEMS LIST

Play Equipment

1. Helicopter Multiplay Unit - Colour Change & Graphic Games — Ref: UKZ24-0036-UK2026-213
2. Fighter Jet Inclusive Play Structure - Colour Change & Graphic Games — Ref: UKZ25-4348-UK2026-212
3. Tema Control Tower Multiplay Unit - Graphic Games — Ref: UKJ2643-M-UK2026-214
4. EuroTramp Trampoline 1.5m x 1.5m (jumping area 1m x 1m)* — Ref: R34-ETP-000A
5. Inclusive Roundabout* — Ref: J2409A
6. Metal Combination Swing: 1x Pod, 2x Flat, 1x Cradle & 1x Inclusive (2.45m high frame) — Ref: Z24-0422
7. Bespoke Pilot Headhole Panel (Designs to be confirmed)** — Ref: J3414
8. Hip-Hop — Ref: J2410A
9. Looping Springer — Ref: J3961A
10. Climbing Hut with climbing roof — Ref: J254A
11. Talk Tubes*** — Ref: J3410A
12. Ball Game — Ref: R2212A

*Includes additional drainage to help reduce standing water under Trampoline and Flush Roundabout
**Includes 2No. Play Panel Posts — Ref: G3423A
***Second Talk Tube to be installed underneath Helicopter Multiplay Unit

Ancillaries

13. 2No. 1.0m High Hydraulic Self Closing Gate (Right Hinge) - Yellow — Ref: UKN1101
14. 2No. Marmax Heavy Duty Recycled Plastic Picnic Bench inc. extended legs (black) — Ref: UKMMXPBENCH

Existing Ancillaries

15. 2No. Benches (Relocated)
16. Bin (Relocated)
17. Fencing

Safety Surfacing

Area to be surfaced with 380m² Wetpour. Critical fall heights as follows:
208m² @ 1.2m & Below
41m² @ 1.3m
21m² @ 1.37m
49m² @ 1.4m
22m² @ 1.5m
18m² @ 1.55m
21m² @ 1.77m

Colour Breakdown:
297m² = Black Nike Grind Wetpour
18m² = Blue Nike Grind Wetpour
27m² = White Wetpour
38m² = Red Nike Grind Wetpour

Groundworks

Wetpour requires partial groundworks, these equate to:

- 233m² Excavation into GRASS up to 200mm deep (15m³ spoil to be retained on site for reinstatement, remainder off site)
- 233m² MOT Type 1 Stone 100mm Deep - loose load
- 82Lm Chase Cut Edging into Grass inc. backfill & re-instatement with seed / re-use existing turf

Removals

- Removal of Existing Equipment & Ancillaries. This includes: 2No. Swings, Springer, Seesaw, Single Spinner, Multiplay Unit, Timber Balancing Trail, Helicopter Sculpture & 2No. Gates.
- Careful removal of Bin & 2No. Benches to be relocated elsewhere on site
- 72m² Removal and disposal of existing Wetpour & Stone Subbase

Reinstatement

72m² Wetpour Removal area to be reinstated to Grass. This includes:

- 15m³ Spoil (Taken from Site Excavations) Spread on site to required depths
- Supply & Lay 72m² Turf - Watering not included

Miscellaneous

- Preliminaries included.
- Post Installation Inspection included.
- Temporary Fuel Surcharge

Added Value

18. Inclusive All-Terrain Vehicle — Ref: J952B
FREE OF CHARGE (Value £11,752)

- Installation of J952B - Inclusive All-Terrain Vehicle **FREE OF CHARGE (Value £1,400)**
- Delivery of Added Value Equipment **FREE OF CHARGE (Value £1,351.48)**

Disclaimers

Drainage for underneath the J2409A Roundabout & R34-ETP-000A Trampoline has been included, this is to reduce the amount of standing water but does not ensure that standing water will not occur.

Wetpour guarantees are only valid when laid onto appropriate subbase with pre-cast concrete edging (PCC) to the manufacturer's specification. Wetpour guarantees will not be applicable when wetpour is laid onto any existing surface this includes (but not limited to) existing wetpour, paving slabs, tarmac & concrete.

All Rubber Surfacing colours are subject to ultra violet light degradation and as such total colour stability cannot be guaranteed. Consistency of shade or pigment in this recycled product cannot be guaranteed. Coloured Coated Surfaces may lose their coating and pigment from the recycled product may come off on clothes and cause staining.

Preliminaries have been included within your quotation, these equate to site setup, safety fencing, safety signage, welfare, offloading of equipment, storage & waste removal.

Turf to be done by Proludic (watering is the responsibility of others and has not been costed for).

PRODUCT KEY

Grass (Existing)		New Turf	
Wetpour		Chase Cut	
Pathway (Existing)		Fencing (Existing)	
Hedge (Existing)		Trees (Existing)	
Free Fall		Free Space	

SURFACING DETAIL

Not to Scale

CHASE CUT INTO GRASS - NEW SUBBASE - ABOVE SURFACE LEVEL

REV	DESCRIPTION	DATE	BY	CHKD
-	-	00/00/00	-	-

Proludic
Designer of play and sports areas

Proludic LTD
The Play Hub
Loughborough Road
Nottinghamshire, NG11 6QA
TEL: 0115 9823980
WWW.PROLUDIC.CO.UK

ALL EQUIPMENT & SAFER SURFACING CONFORMS TO EN1176 & EN1177

CLIENT NAME:
Alconbury Parish Council

OPPORTUNITY NAME:
Bramble End Play Park - Alconbury

DRAWN BY:	ZR	SCALE:	NTS @ A3
CHECKED BY:	AL	DATE:	17/09/2026
DRAWING REF:	2609.54161(BrambleEndPP_AlconburyPC)		